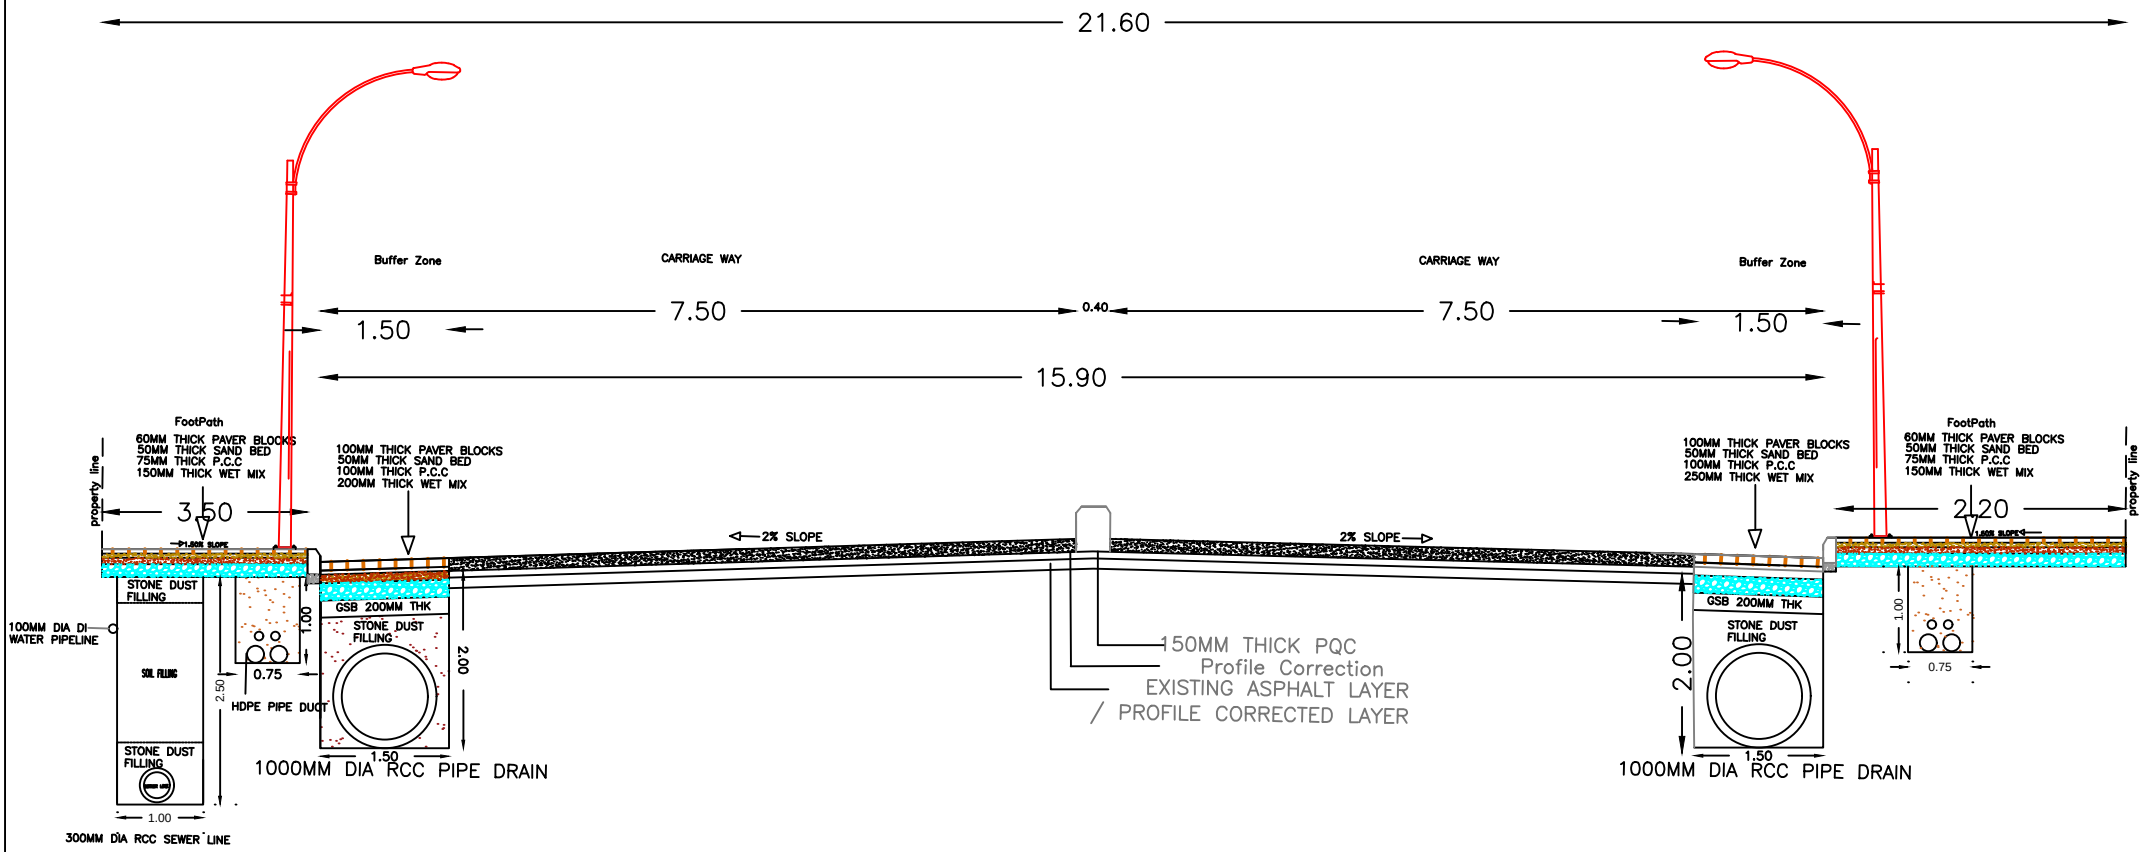

LHS

Typical Cross Section of Road

RHS

CLIENT:	NAME OF THE WORK:	CONSULTANT:	TITLE:
BRUHAT BENGALURU MAHANAGARA PALIKE	COMPREHENSIVE DEVELOPMENT OF ROAD BY PROVIDING WHITETOPPING TO SARJAPURA Road from Jakkasandra to ORR	BRICKMETRICS, #80,1ST FLOOR, SANTRUPTHI NAGAR JP NAGAR 7TH PHASE BANGALORE-78	TYPICAL CROSS SECTION OF WHITE TOPPING ROAD